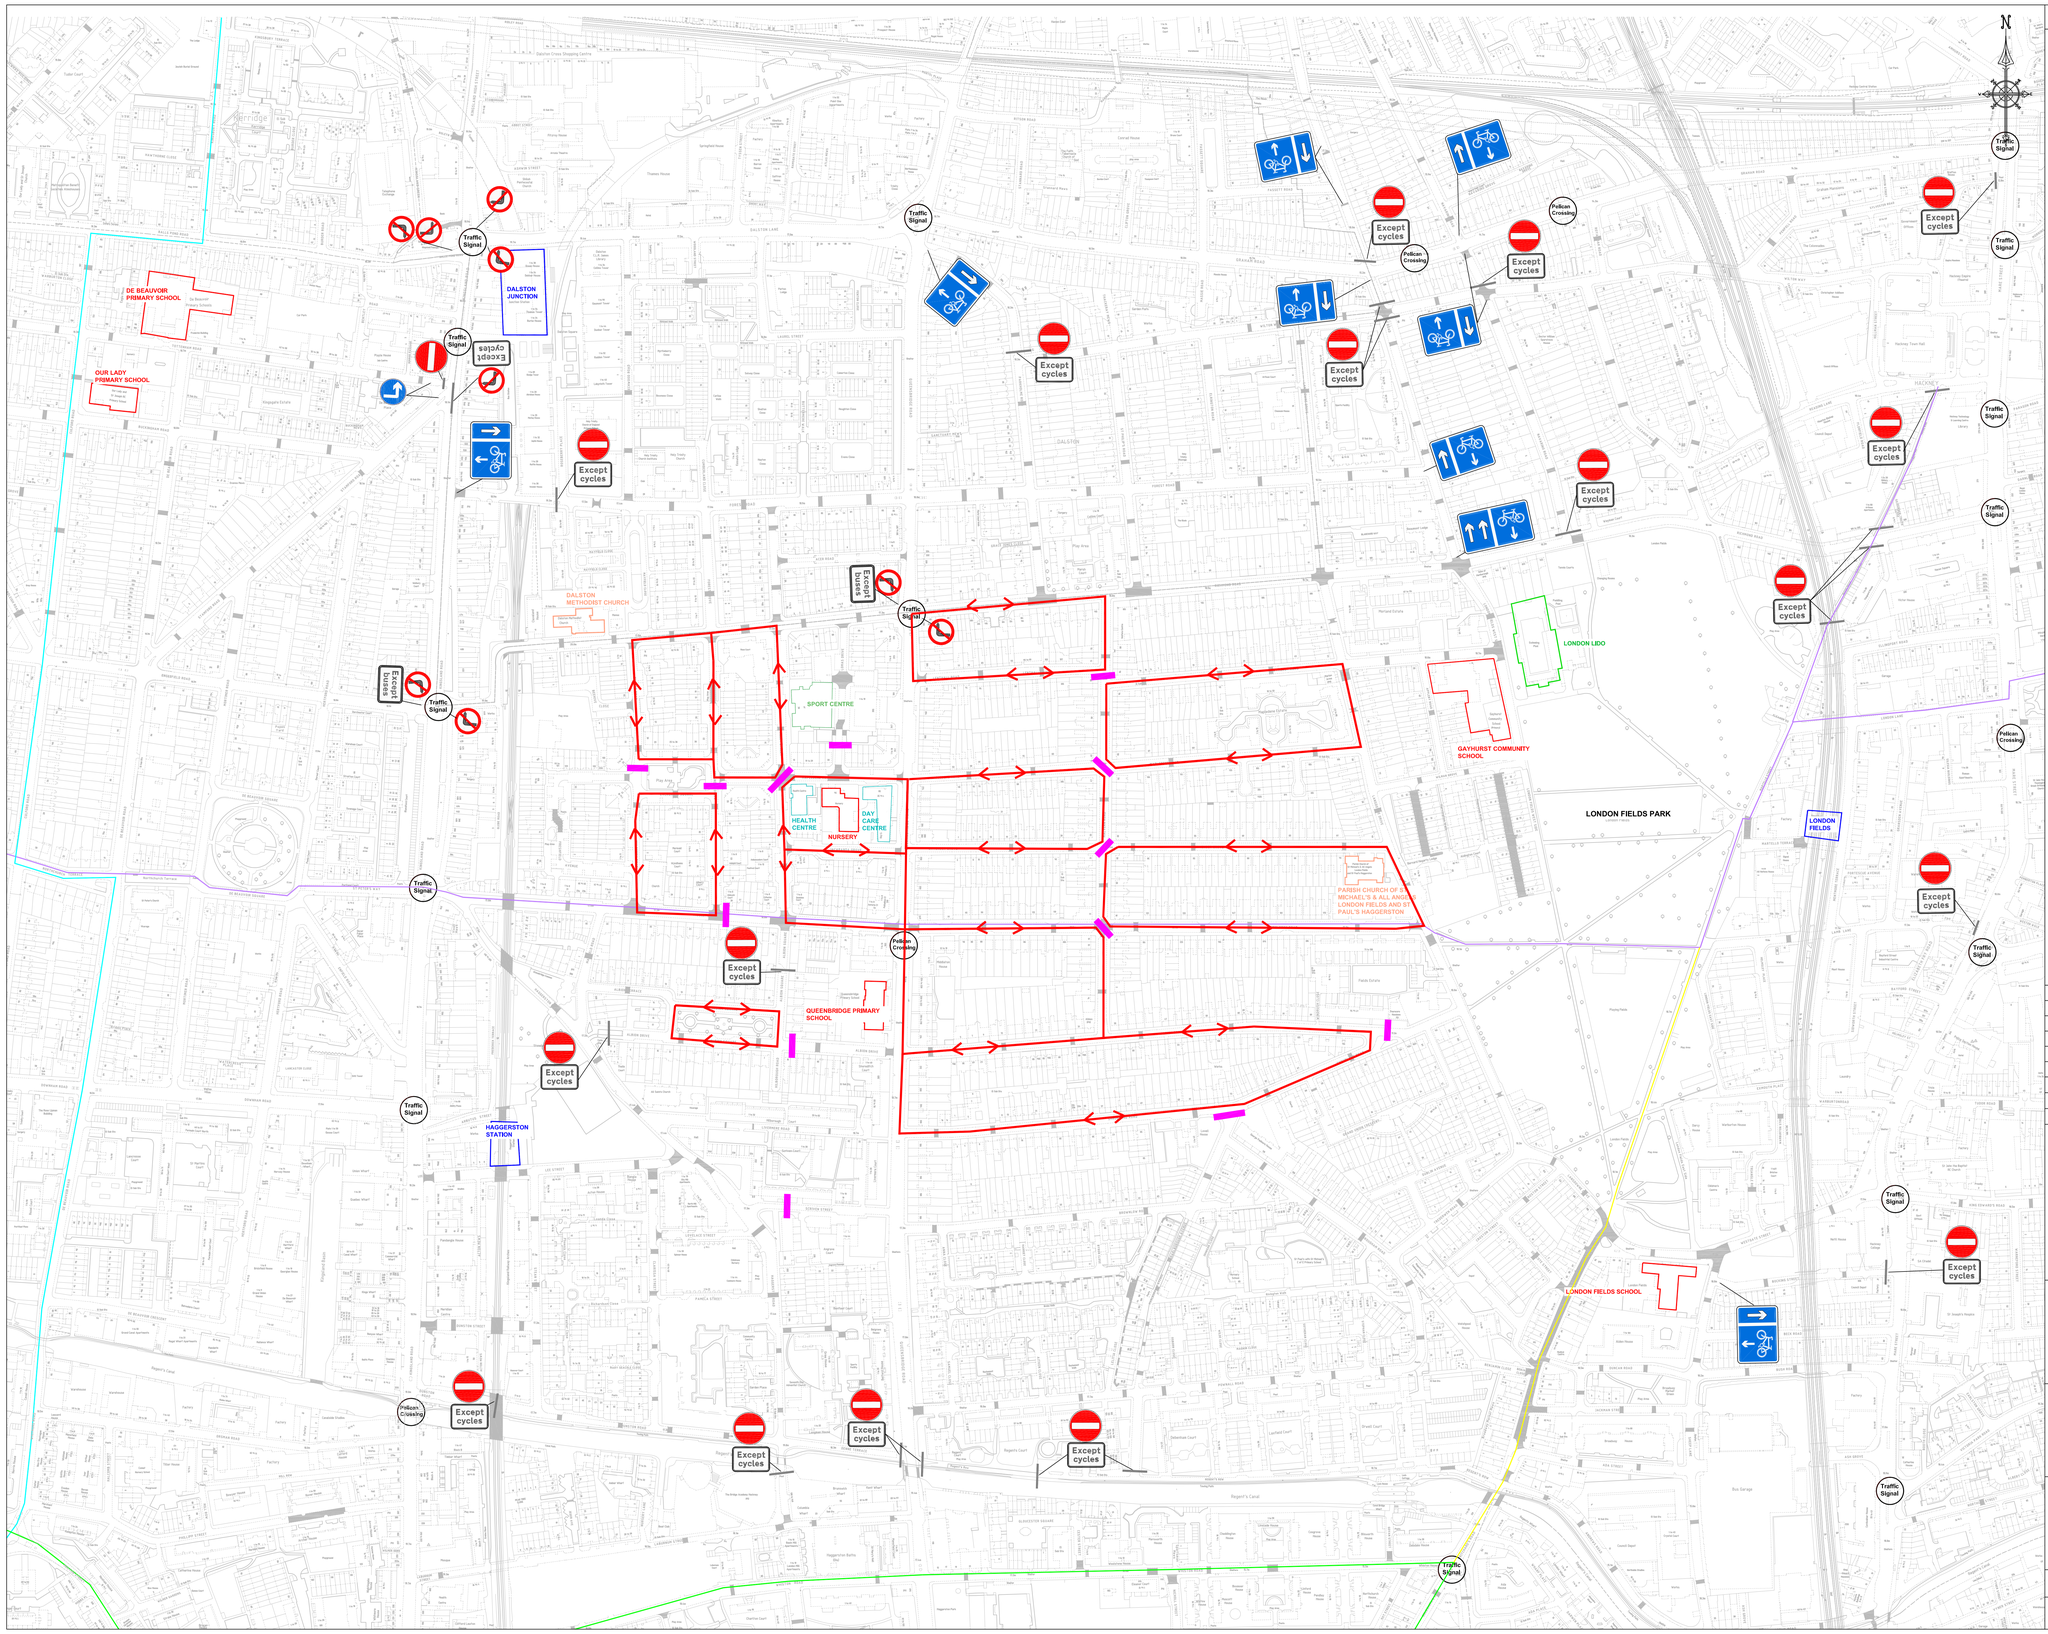

NOTES

Suffix	Revision details	Date

London Borough of
Hackney
Health & Community Services

Tom McCourt
Assistant Director
Public Realm
1 Casterton Street
London E8 1FB
Tel: (020) 8356 5000

This drawing is based upon the 1:1250 Ordnance Survey Digital Mapping with permission of the controller of Her Majesty's Stationary Office Crown Copyright 2004. Licence No. LA08638X to the London Borough of Hackney. Unauthorised reproduction infringes Crown Copyright and may lead to prosecution or civil proceedings.

Job Title

Quietway 2
Bloomsbury to Walthamstow

Drawing Title

Middleton Road
Modal Filtering – Option X

Chkd. by	Date	Scale	Drawn by

Drawing No.